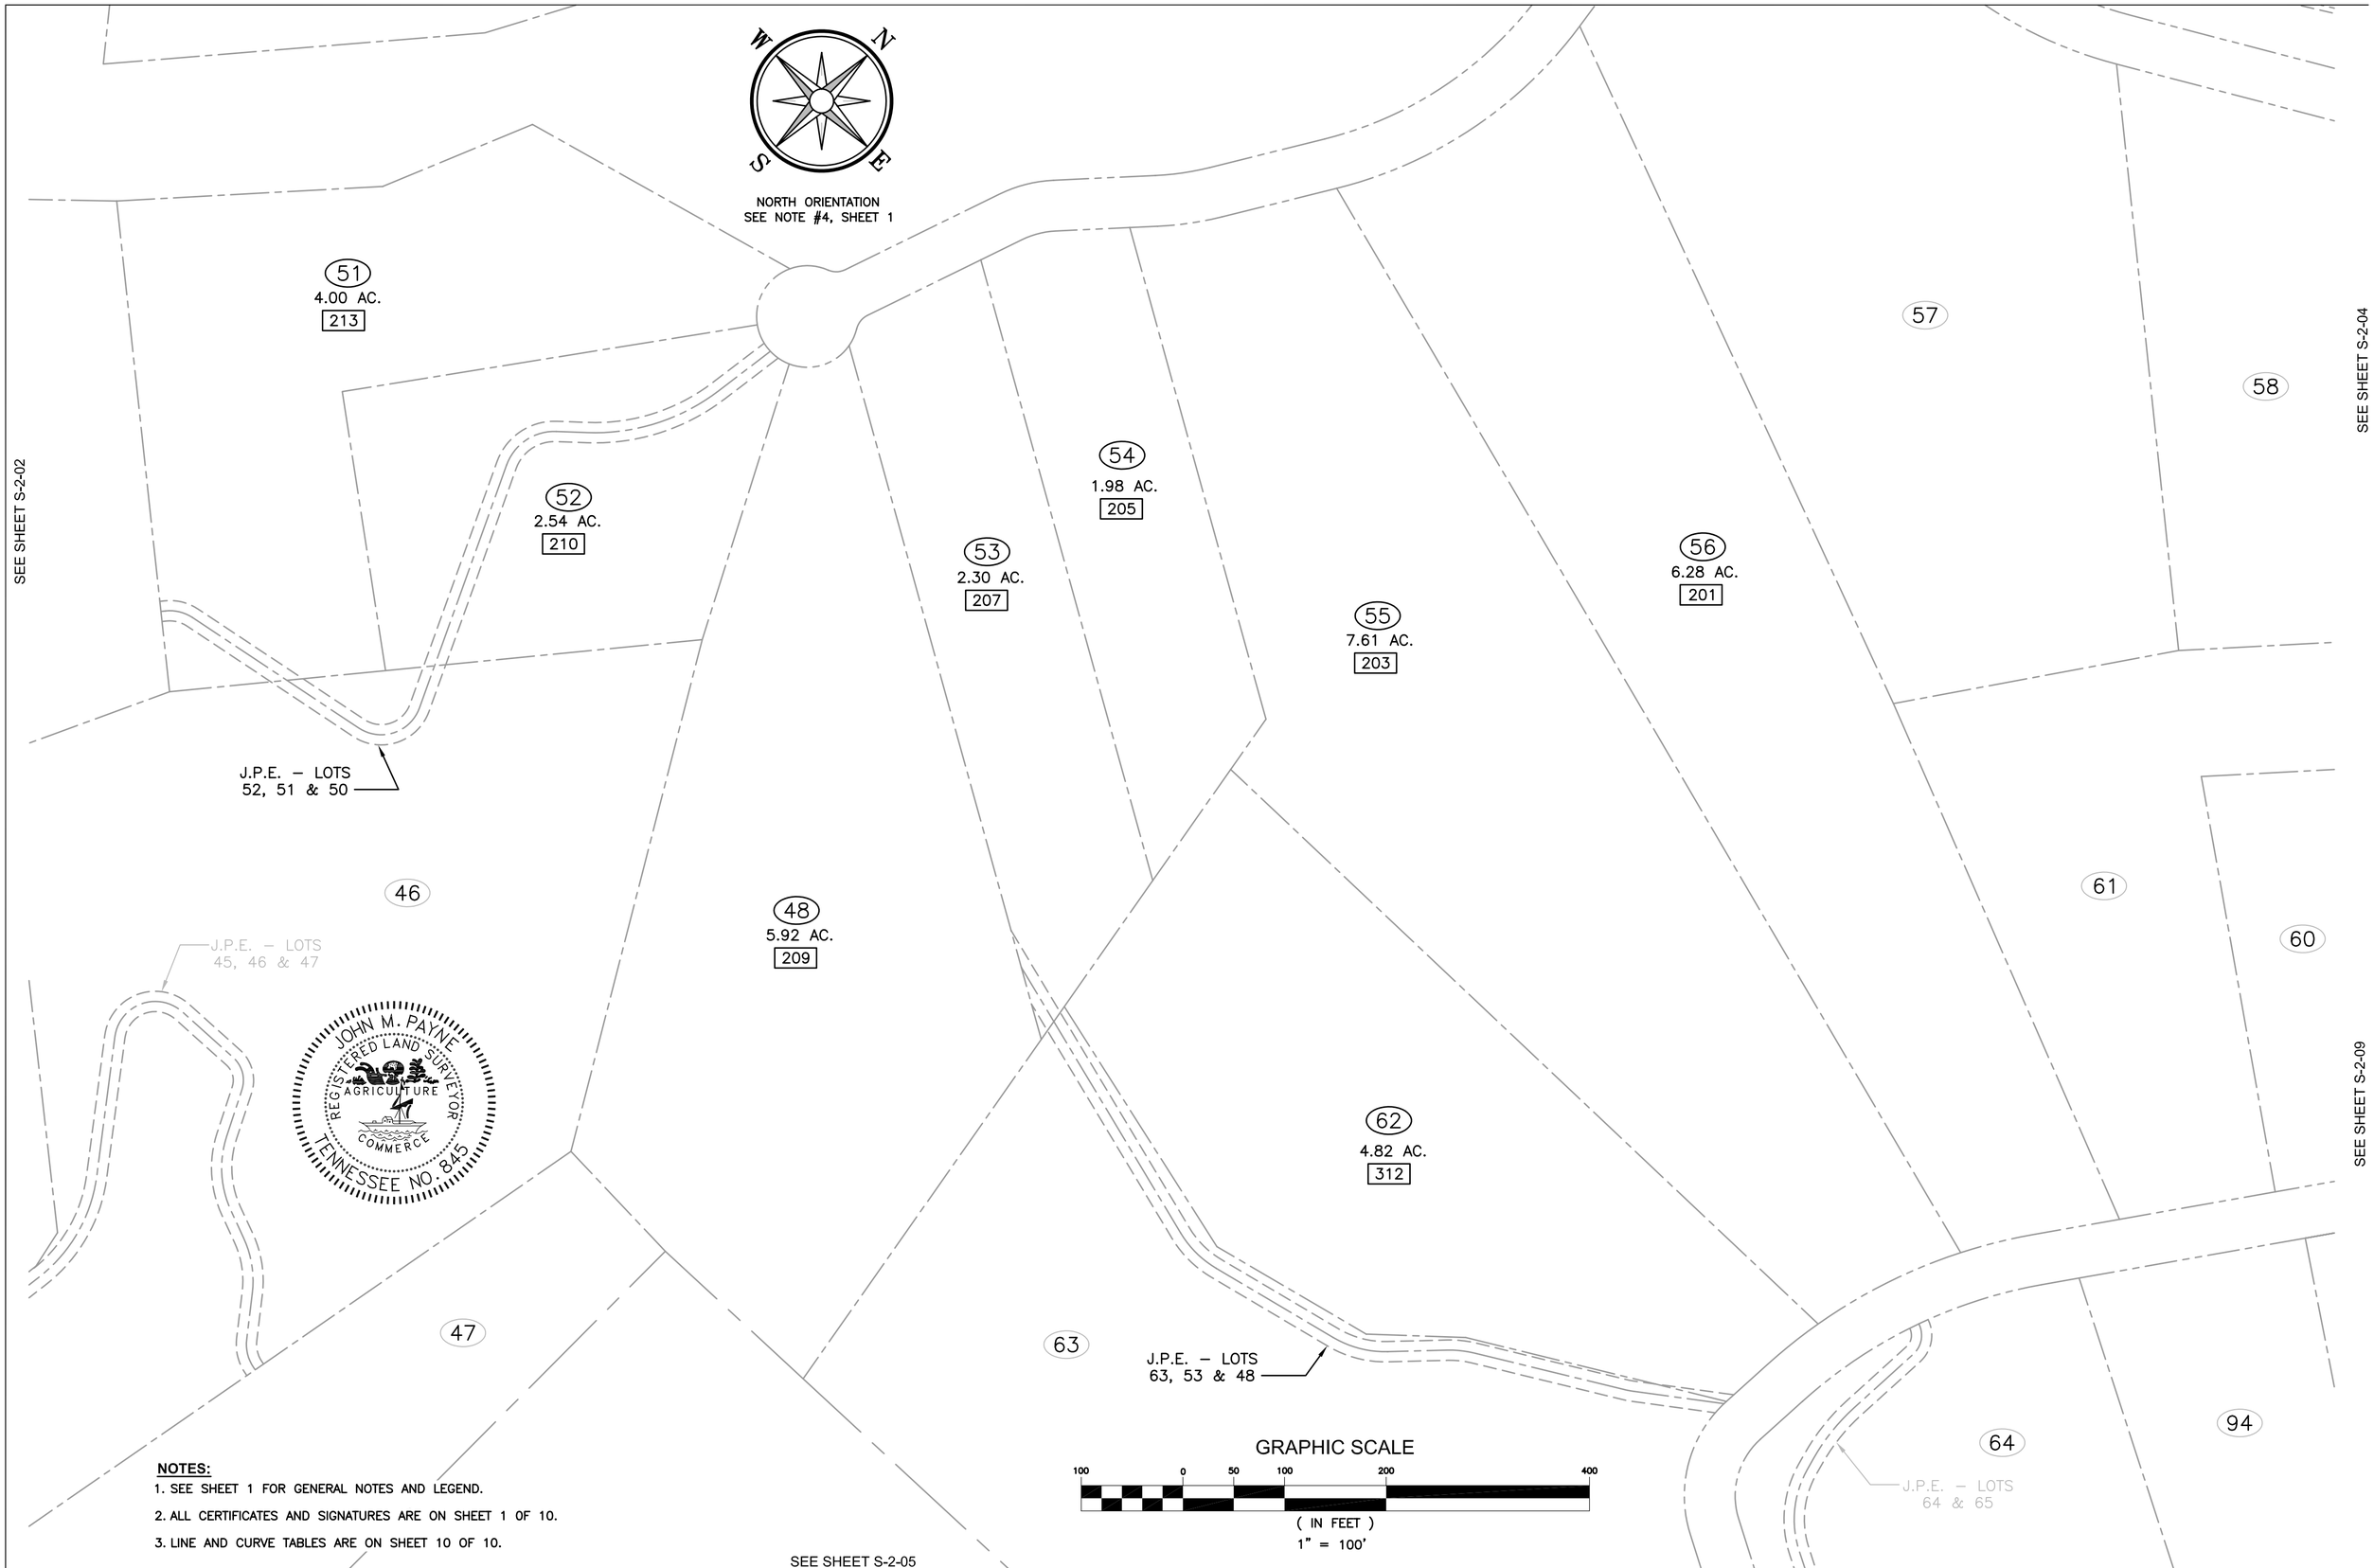

NOTES:

1. SEE SHEET 1 FOR GENERAL NOTES AND LEGEND.
2. ALL CERTIFICATES AND SIGNATURES ARE ON SHEET 1 OF 10.
3. LINE AND CURVE TABLES ARE ON SHEET 10 OF 10.

Quantum Environmental & Engineering Services, LLC
126 Dante Road
Knoxville, TN 37918
PHONE (865) 689-1395, FAX (865) 689-6844

PROJECT NO: 500364	DRAWN BY: DJH			
FILE: 500364-S-2-01.DWG	DESIGNED BY: DRS			
DATE: 05-09-08	CHECKED BY: JMP			
SCALE: 1"=100'	CADQA: QE2			
REV. DATE: N/A	REV: 0	0	05-09-08	ORIGINAL ISSUE
		NO.	DATE	DESCRIPTION OF REVISION

RECORD PLAT OF HIGHLAND RESERVE PHASE 2 - LOTS 48, 51- 56, 62

4th CIVIL DISTRICT
ROANE COUNTY, TENNESSEE

REFERENCE:
D.B. 1097
PG. 931

OWNER / DEVELOPER:
HIGHLAND RESERVE, LLC
1000 WATERFORD PLACE
KINGSTON, TENNESSEE
37763

S-2-03

SHEET 3 OF 10

S:\CADD\PS00364 Highland Reserve\dwg\REVISED DJH\FINAL PLAT\500364-S-2-01-PHASE3-design-djh.dwg, FINAL_PLAT-SHT3, 6/17/2008 5:07:14 PM